Disclaimer Note:
The constraints shown are draft only and subject to change. More detailed assessments, on-going studies and the information received from the public may result in changes to these constraints. Any changes to the constraints may affect other information on the public display drawings.

Nóta Séanta:
Tá na srianta atá léirithe ina bhfoirm dréacht, d'fhéadfaí athraithe teacht orthu. Is mar thoradh ar mheasúnaithe nios mionchruinne, ar staidéar leanúnach agus ar eolas ón bpobal go ndéanfar athruithe ar na srianta seo. D'fhéadfadh ag aon athrú ar na srianta tionchar a dhéanamh ar na líníochtaí taispeána poiblí.

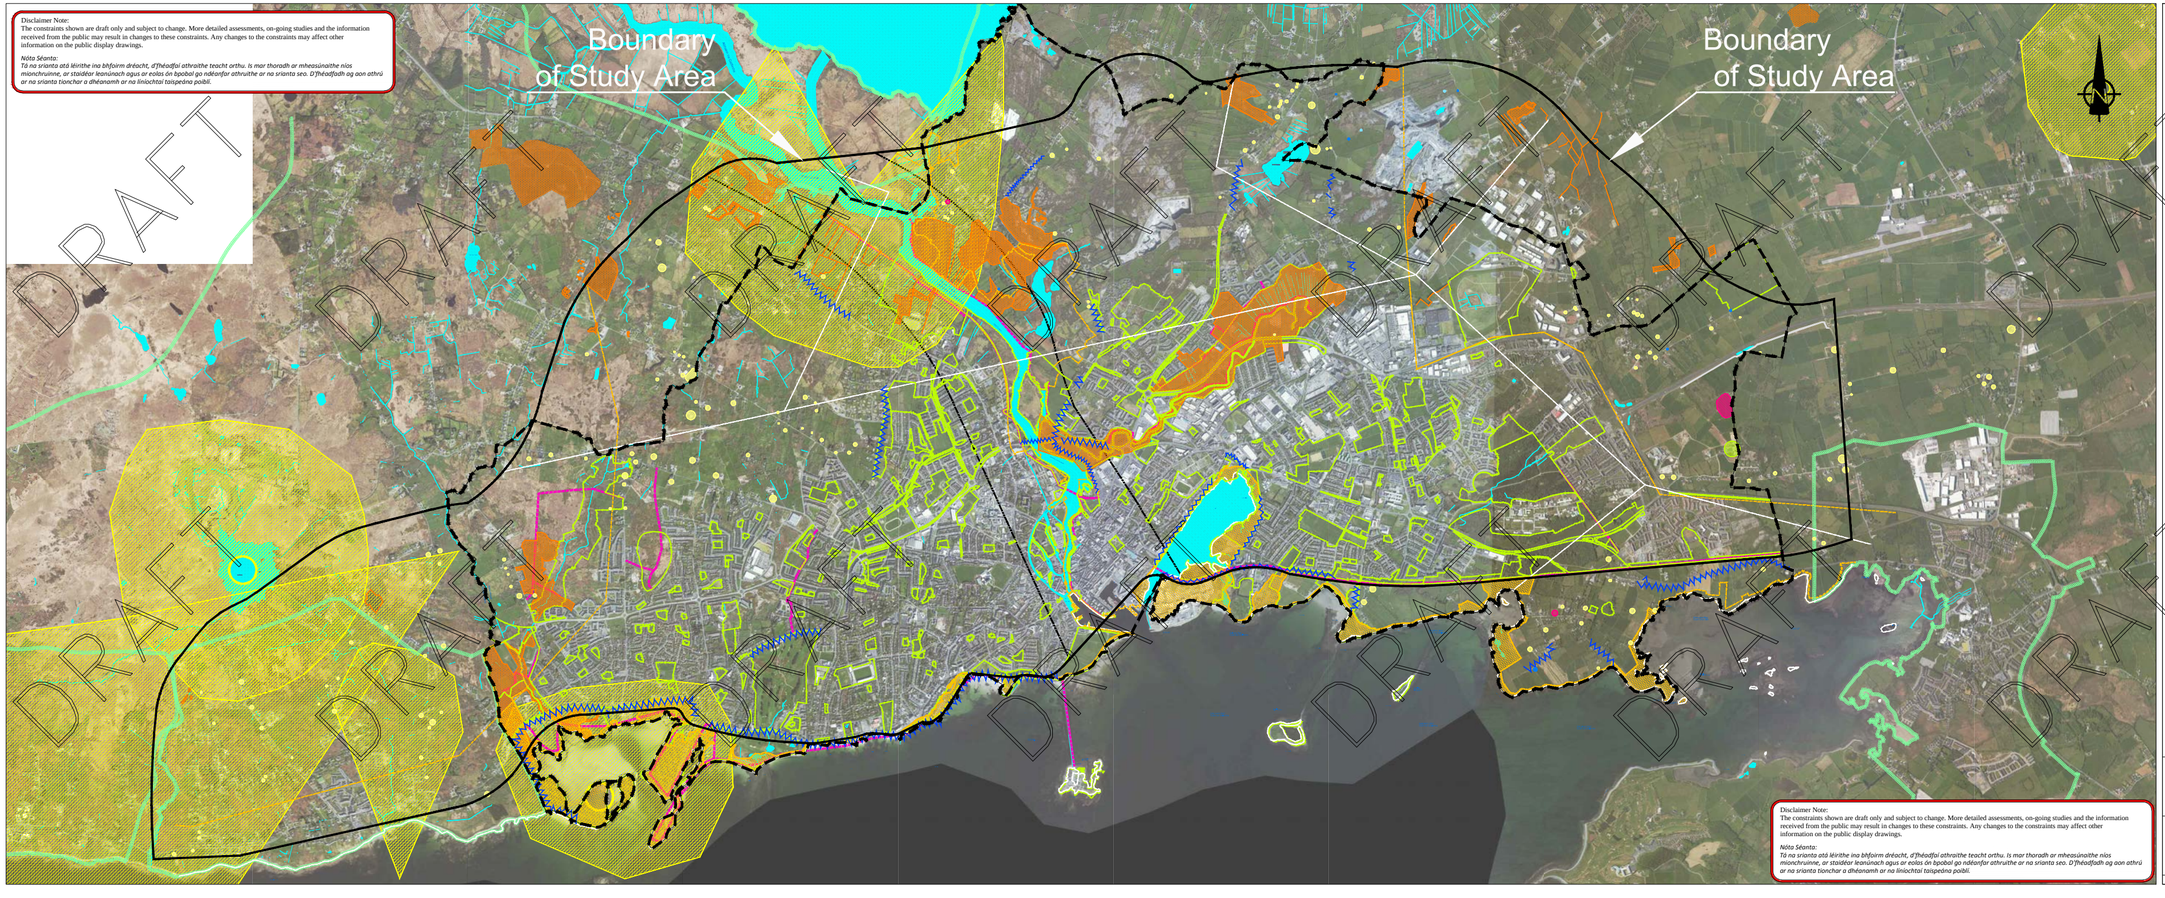

Disclaimer Note:
The constraints shown are draft only and subject to change. More detailed assessments, on-going studies and the information received from the public may result in changes to these constraints. Any changes to the constraints may affect other information on the public display drawings.

Nóta Séanta:
Tá na srianta atá léirithe ina bhfoirm dréacht, d'fhéadfaí athraithe teacht orthu. Is mar thoradh ar mheasúnaithe nios mionchruinne, ar staidéar leanúnach agus ar eolas ón bpobal go ndéanfar athruithe ar na srianta seo. D'fhéadfadh ag aon athrú ar na srianta tionchar a dhéanamh ar na líníochtaí taispeána poiblí.

CONSTRAINTS STUDY

LEGEND:

- Galway City Boundary
- Study Area
- Water Features

Agronomy Constraints:

- Yard / shed(s)
- Silage pit
- Holding pen
- Equine track
- Equine yard
- Clay pigeon shoot

Landscape Constraints:

- Recreation and Amenity
- Green Ways
- Significant Vegetation
- Scenic Amenity
- Development Plan Character Areas
- Focal Points / Views
- Prospect Prospects

Clients

Ag Roinn Iompair Turasóireachta agus Spórt
Department Transport, Tourism and Sport

NRA National Roads Authority

Galway City Transport Project

Includes Ordnance Survey Ireland data reproduced under OSI licence number 2009/23/CCMA Galway County Council. Unauthorised reproduction infringes Ordnance Survey Ireland and Government of Ireland copyright.
© Ordnance Survey Ireland, 2009

Ion bhaineann d'ionsuithe Ordnánsála Éireann, áiseanna agus gníomhaireachtaí Rialtais Éireann agus Ordnance Survey Ireland (Suirbhéireacht Ordnánsála Éireann) a chosaint agus a chur i bhfeidhm. Tá sé seolta ag an Ordnance Survey Ireland.
© Suirbhéireacht Ordnánsála Éireann, 2010

Consultant
ARUP
Arup Ireland Limited
Wilton Building
Wilton Place
Dublin 2
Tel +353 1 233 1500
www.arup.ie

Job Title
N6 Galway City Transport Project

Scale: 1:10,000
Date: July 2014

Rev	Date	By	Chkd	Appd
Issued	Date	By	Chkd	Appd

Drawing Title
Constraints Study
Landscape & Agronomy Constraints
Sheet 1 of 1

Drawing Status
Constraints Study

Job No: **233985-00**
Drawing No: **GCOB-SK-R-065**
Issue: **R1**

© Arup