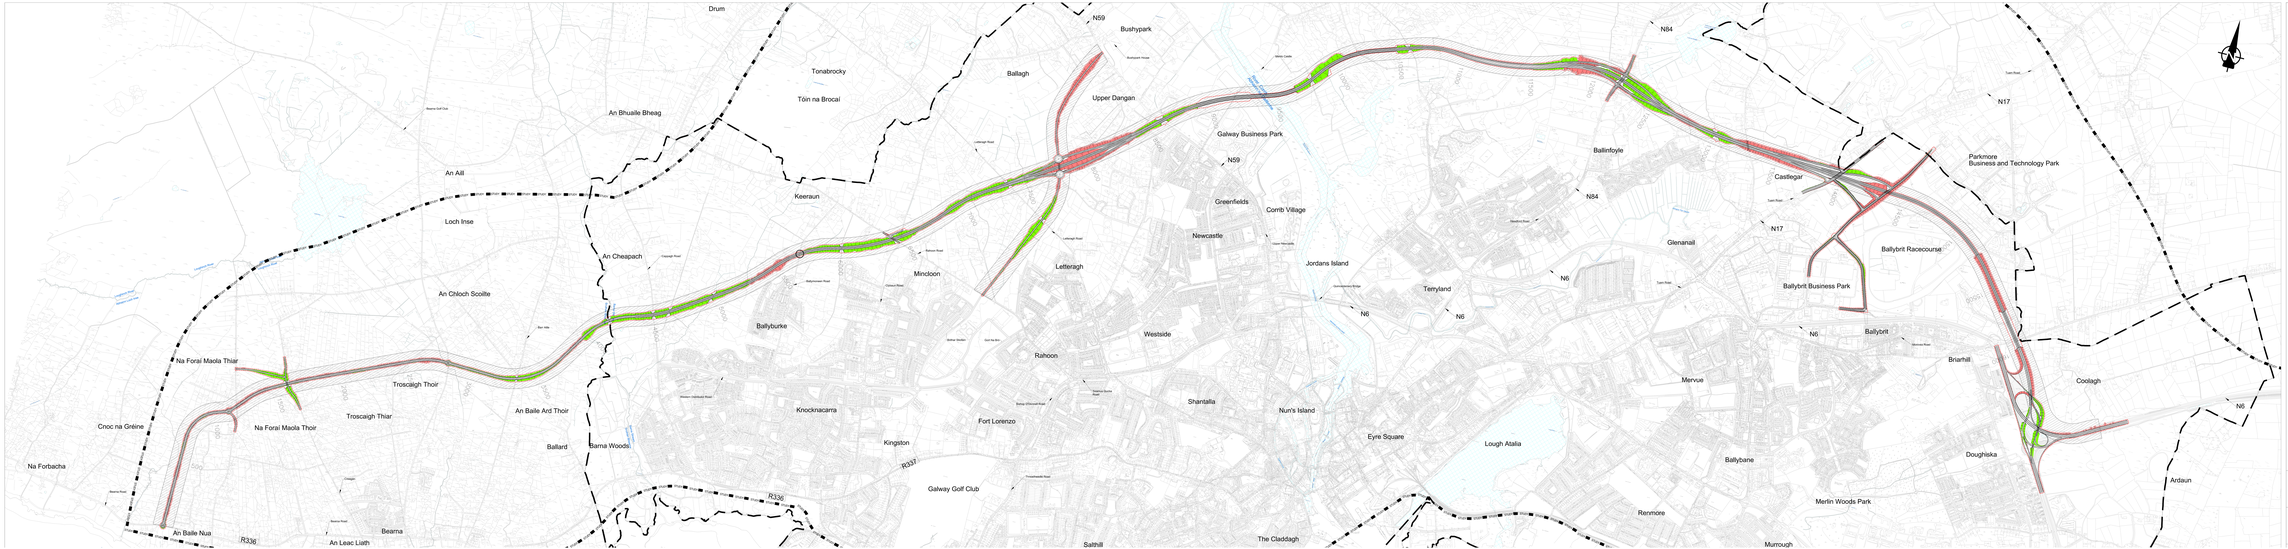

PHASE 2

LEGEND:

- Scheme Study Area Boundary
- Galway City Boundary
- Emerging Preferred Route Corridor
- Proposed Design Alignment Earthworks Cut
- Proposed Design Alignment Earthworks Fill
- Water Features

Indicative road section sketches:

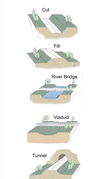

Disclaimer Notes:
This Map/Plan/Drawing is the Emerging Preferred Route Corridor only and is subject to change. More detailed assessments, ongoing studies and the information received from the public may result in changes to parts, or all of the Emerging Preferred Route Corridor. Any changes to the Emerging Preferred Route Corridor may affect the other information.

Note Séanrhy:
Ní é an chomhad atá ábhirthe ná an Chomar Bheartaigh is Dearbtháithe a Raghoidhe, d'fhéadfáir athraithe teacht ar: is mar thoradh ar chuid de na staidéarthaí atá ag leanúint ar aghaidh agus an fhaisnéis a fhaigheadh ón bpobal. Mar thoradh air seo, d'fhéadfaí cuid de na gníomhaíochtaí a dhéanfaidh a Raghoidhe ina cuimhne nó go dtí chuid dá. D'fhéadfaidh tionchar a bheith ag aon athraithe ar an Chomar Bheartaigh is Dearbtháithe a Raghoidhe ar eolas eile.

Client: Gaillimh | An Roinn Iompair Turasóireachta agus Spórt | NRA | Galway City Council

Consultant: ARUP
ARUP
50 Ringsend Road
Dublin 1
Ireland
D01 K0W3

Project No: 249 Galway City Transport Project
Title: Emerging Preferred Route Corridor Plan Layout

Scale: 1:1250
Date: May 2022

Revision	A	25/05/22	GT	CC	CMS
Status	S4		PE	PE	PEM

Key Information
Drawing No: **21266-00 DR2B-SK-0-20** Rev: **A**

© Copyright in these drawings and designs is the property of Arup. Do not scale from this drawing. Use only for the purpose for which it was issued. Check all dimensions on site before commencement of work. Report any discrepancies to the Engineer.