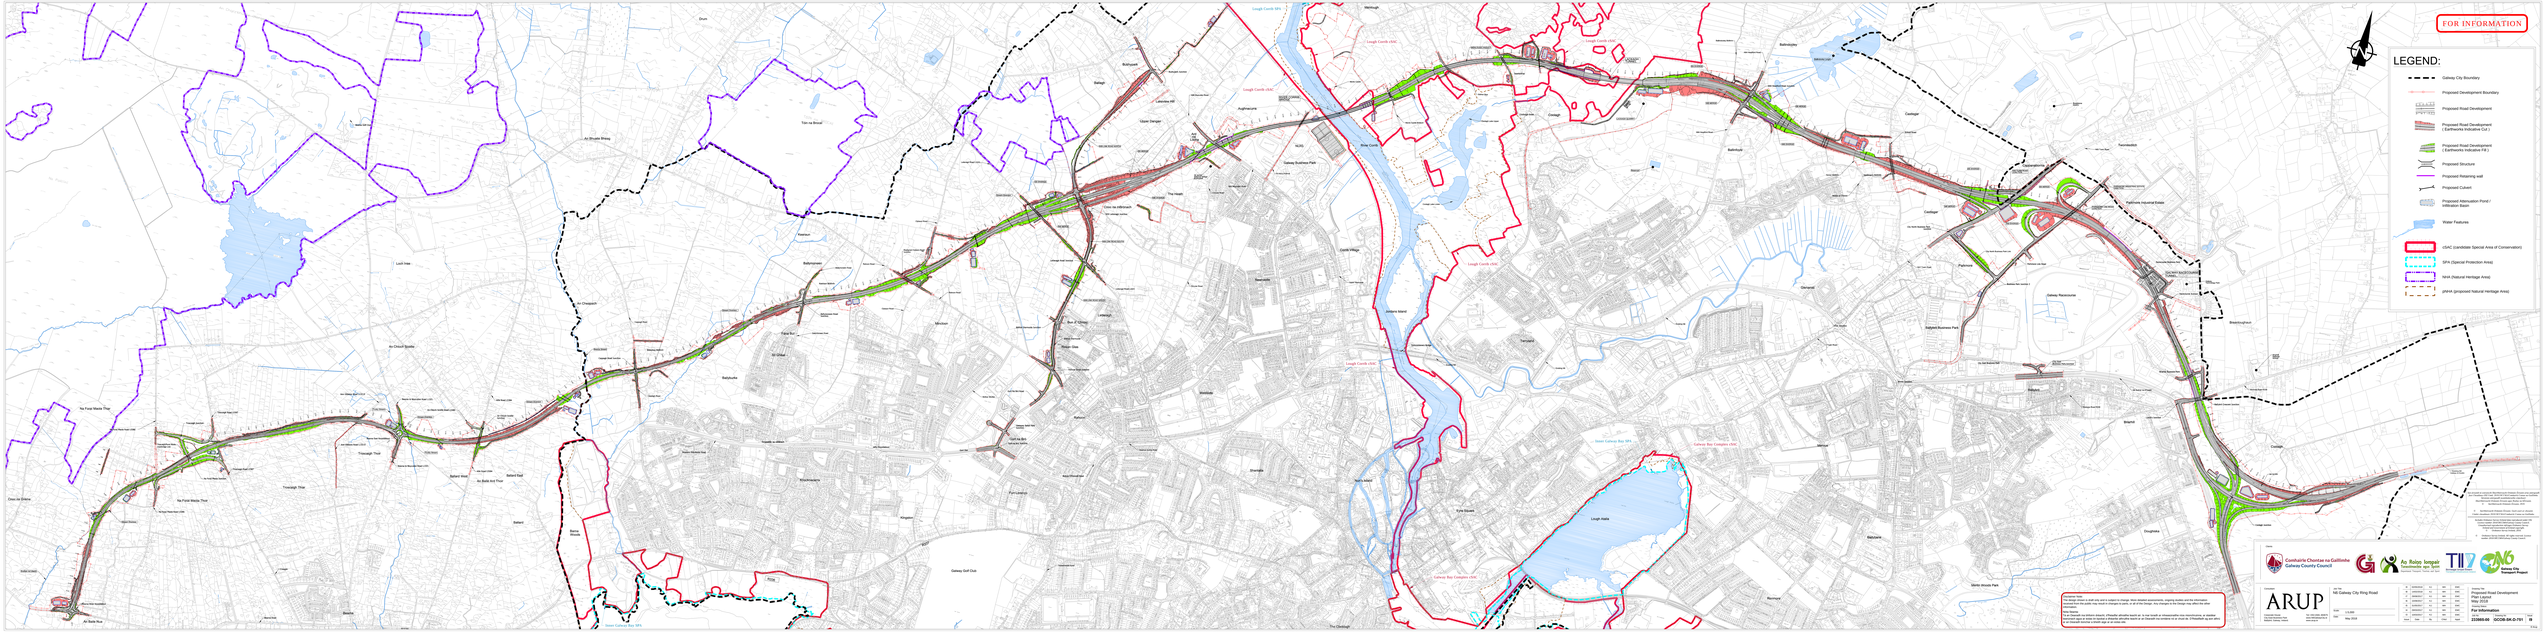
FOR INFORMATION
LEGEND:
Galway City Boundary
Proposed Development Boundary
Proposed Road Development
Proposed Road Development (Earthworks Indicative Cut)
Proposed Road Development (Earthworks Indicative Fill)
Proposed Structure
Proposed Retaining wall
Proposed Culvert
Proposed Attenuation Pond / Infiltration Basin
Water Features
cSAC (Candidate Special Area of Conservation)
SPA (Special Protection Area)
NHA (Natural Heritage Area)
pNHA (proposed Natural Heritage Area)
Lough Corrib SPA
Lough Corrib cSAC
Lough Corrib cNHA
Galway Bay Complex cNHA
Galway Bay Complex cSAC
Inner Galway Bay SPA
Galway Gaol Club
Galway Business Park
Galway Racecourse
Galway City Boundary
Proposed Development Boundary
Proposed Road Development
Proposed Structure
Proposed Retaining wall
Proposed Culvert
Proposed Attenuation Pond / Infiltration Basin
Water Features
cSAC (Candidate Special Area of Conservation)
SPA (Special Protection Area)
NHA (Natural Heritage Area)
pNHA (proposed Natural Heritage Area)
Comhairle Chontae na Gaillimhe
Galway County Council
An Roinn Iompair
Department of Transport
TII
N6 Galway City Ring Road
ARUP
N6 Galway City Ring Road
Proposed Road Development
Plan Layout
Sheet 2 of 2
For Information
2226845-00 GCCR-SK-D-701